HERCULES Offshore
9 Greenway Plaza, Suite 2200
Houston, Texas 77046

HERCULES 251
CHOKE AND KILL SYSTEM

DWG. NO.
251-12

0	1/24/2011	INFORMATION AS PER RIG	WM / OIM	OIM

DONALD 1/24/11
OIM SIGNATURE
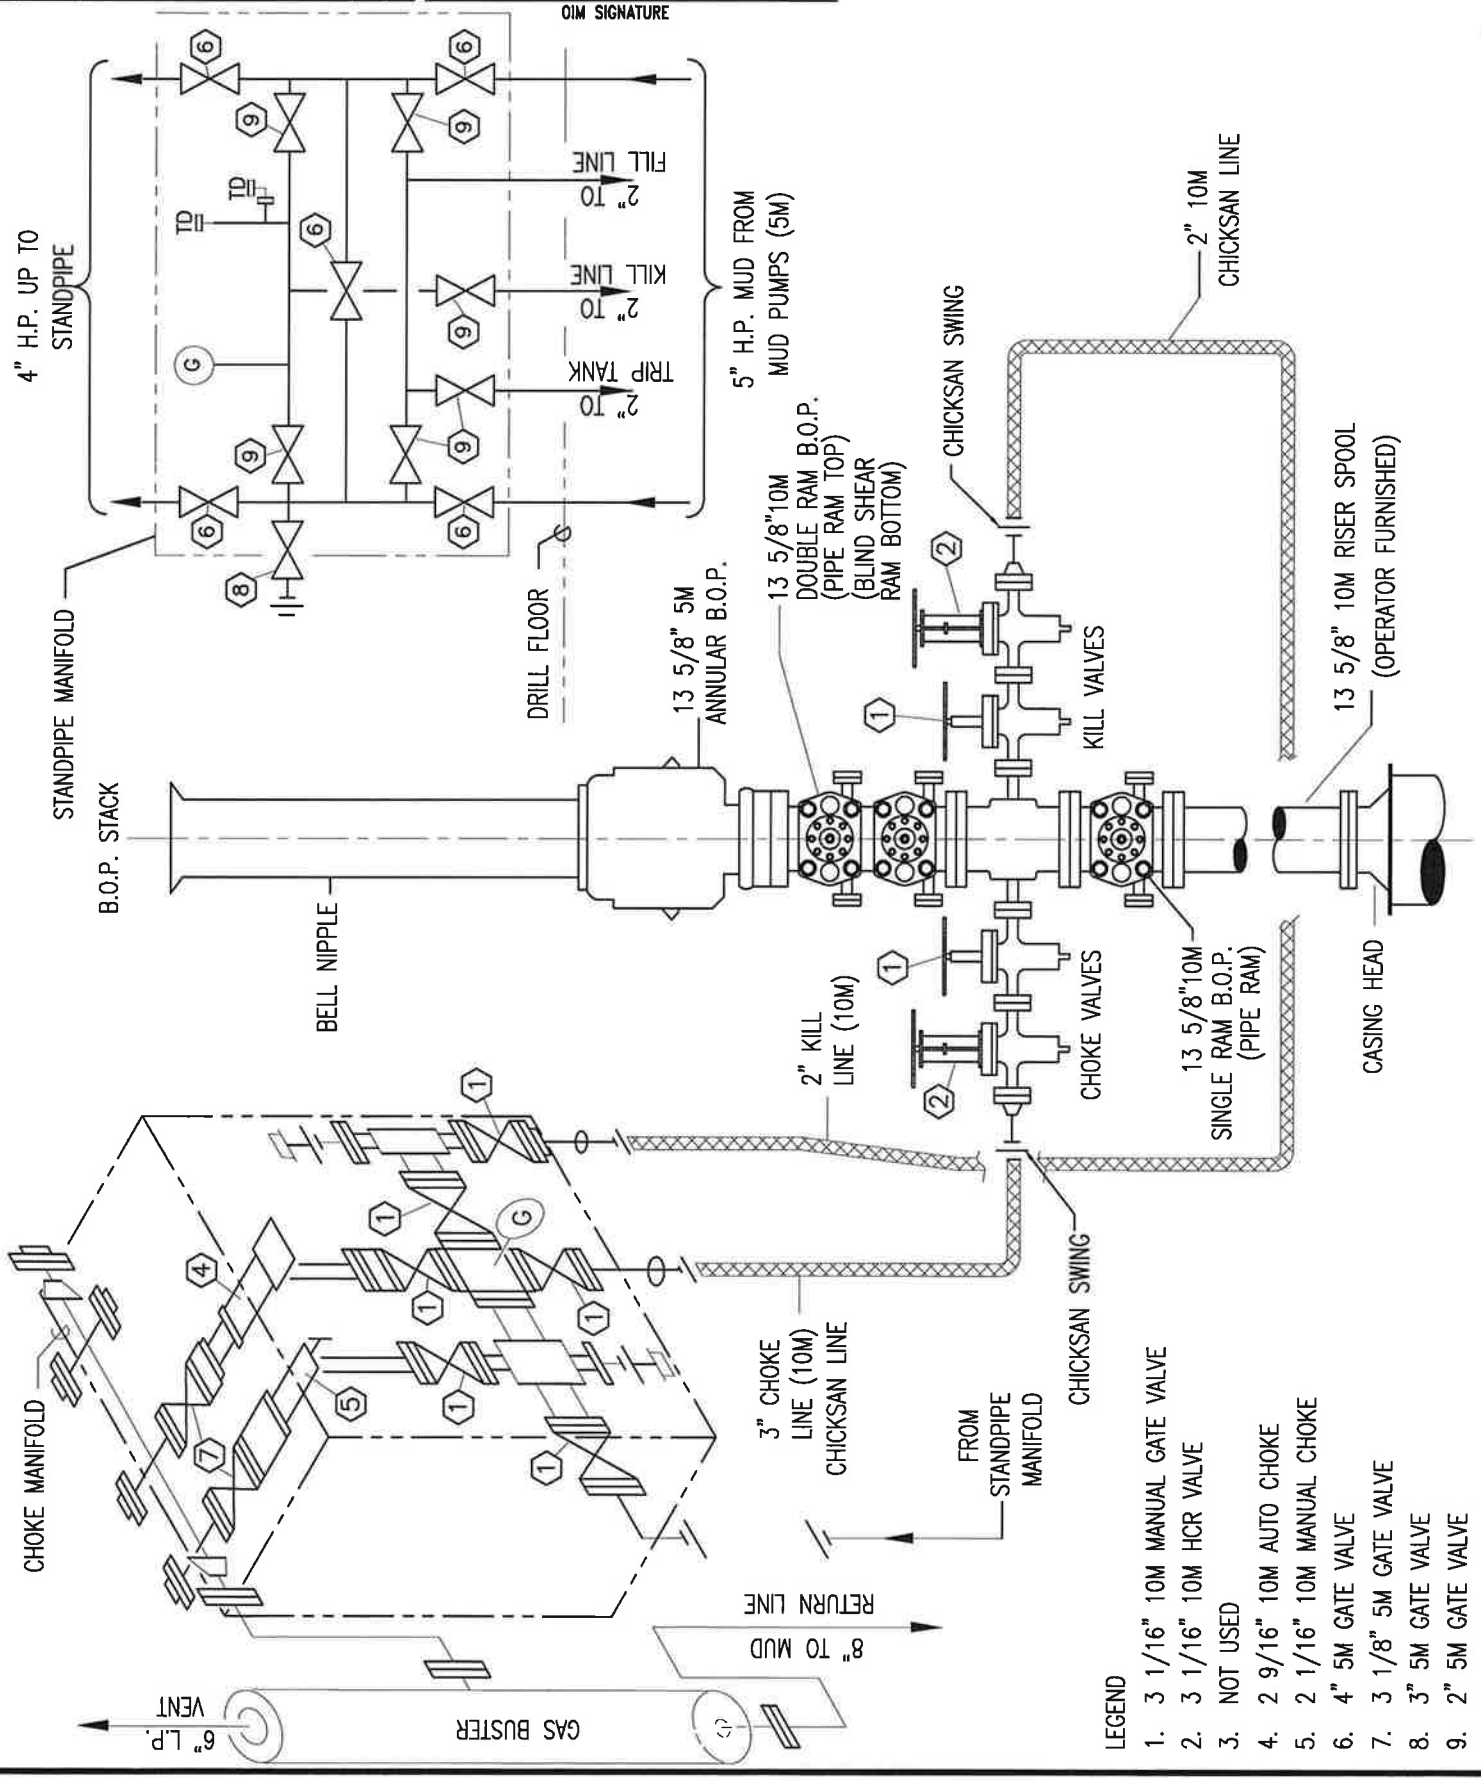
01/17/2011